

SIGNAGE RECOMMENDATION BOOK · FIRST FLOOR


Alder Creek Health

Outpatient Clinic

1200 Sample Parkway
Anytown, TX 78000
Interior signage · 14 sign locations · First Floor

PREPARED BY
Sebastian Rivera
Signage & Environmental Graphic Design · dsrportfolio.com

SAMPLE PROJECT FOR PORTFOLIO PURPOSES. FACILITY, PEOPLE AND DATA ARE FICTIONAL.

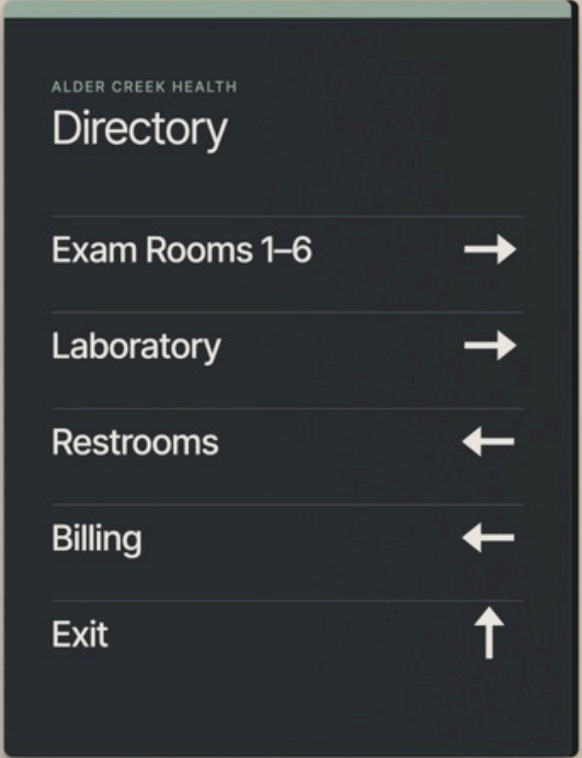

PROJECT

Alder Creek Health Outpatient Clinic

ADDRESS	1200 Sample Parkway, Anytown, TX 78000
SCOPE	Interior signage · First Floor
LOCATIONS	14 signs: 6 new, 8 replace
STANDARDS	2010 ADA Standards §703 (tactile, braille, mounting) · owner sign family ACH
STATUS	Issued for review · October 2026

SIGN TYPES IN THIS BOOK

TYPE	NAME · SIZE	QTY
DIR-1	Wall Directory 18" W x 24" H	1
OH-1	Ceiling-Mounted Overhead 48" W x 9" H, double-sided	1
RM-1	Room Identification 8" W x 4" H	9
RM-2	Room ID with Insert 8" W x 8" H	1
RR-1	Restroom Identification 8" W x 9" H	2
	Total	14

HOW TO READ EACH PAGE

Sign ID matches the location plan marker. **REPLACE** **NEW** show the recommended action. Dimensions on renderings are in inches; A.F.F. = above finished floor. **Red notes** are field conditions to verify.

CONCEPT RENDERINGS IN THIS BOOK



SIGN 1-01



SIGN 1-02



SIGN 1-11



SIGN 1-13

01

Site survey

Every sign location photographed and logged with existing sign type, size, mounting and condition.

02

Recommendation

Each location gets a sign type, message, mounting height and action: Replace, New or Remove.

03

Concept rendering


The new sign is placed on the survey photo in true perspective, at true size, with dimensions.

04

Review

Field notes flag anything to verify on site. Comments come back, the book is revised, then it goes to production.


LOCATION PLAN · FIRST FLOOR · SCALE: NOT TO SCALE

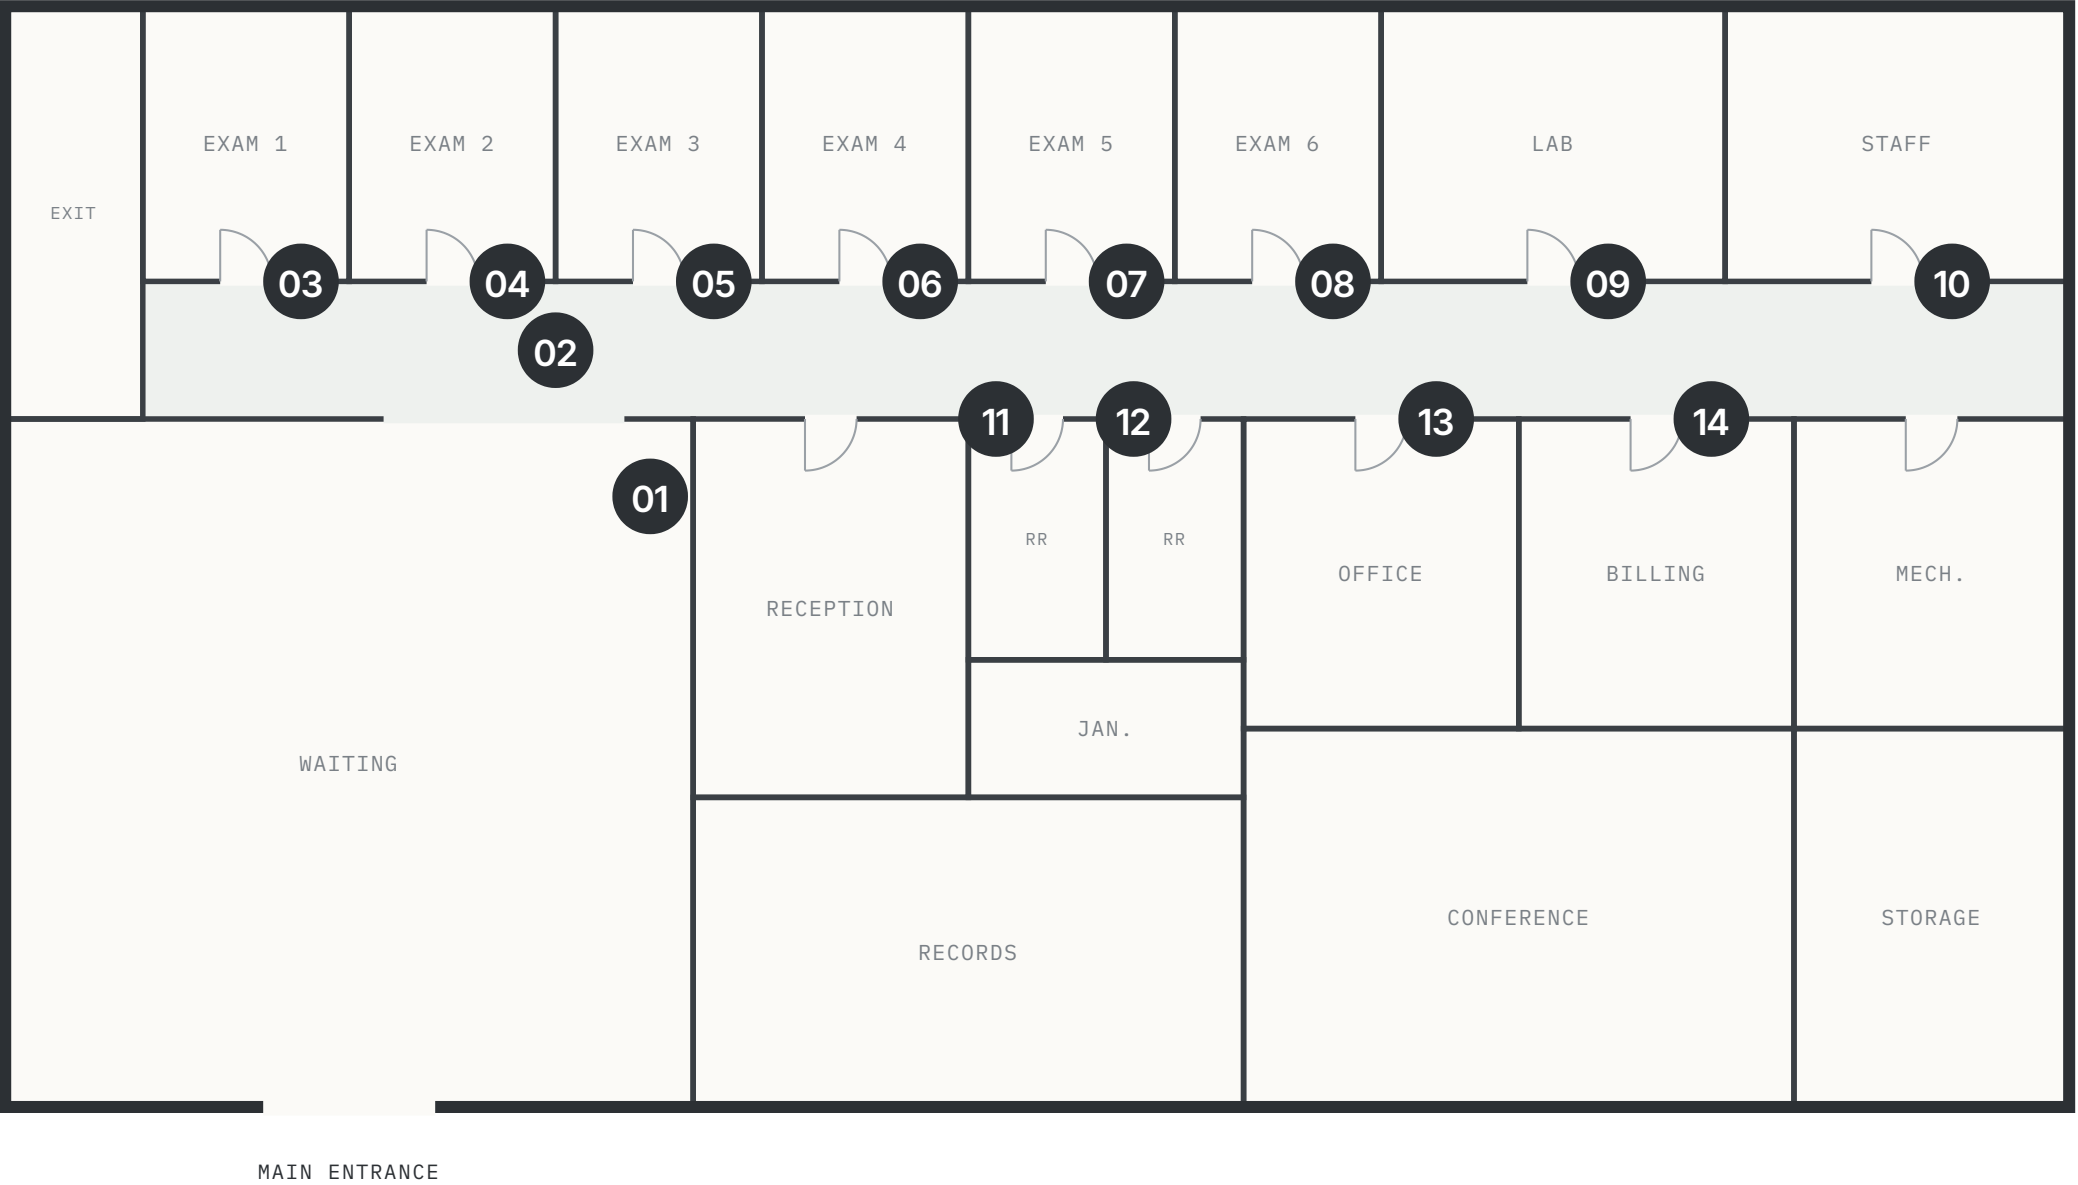

SIGN LOCATIONS		
1-01	DIR - 1	Directory
1-02	OH - 1	Exam Rooms 1-6 →
1-03	RM - 1	EXAM 1
1-04	RM - 1	EXAM 2
1-05	RM - 1	EXAM 3
1-06	RM - 1	EXAM 4
1-07	RM - 1	EXAM 5
1-08	RM - 1	EXAM 6
1-09	RM - 1	LAB
1-10	RM - 1	STAFF ONLY
1-11	RR - 1	RESTROOM
1-12	RR - 1	RESTROOM
1-13	RM - 2	OFFICE
1-14	RM - 1	BILLING

Room signs on the latch side of each door, 18" min. clear floor space, per ADA §703.4.2.

SIGN FAMILY · SHOWN AT APPROX. 1:6 (OH-1 AT 1:10)

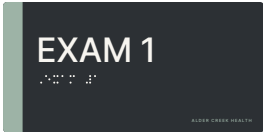


RM-1 Room Identification

8" W X 4" H
RAISED COPY + GRADE 2 BRAILLE
BASELINE OF TACTILE COPY 48"-60" A.F.F.




RM-2 Room ID with Insert

8" W X 8" H
RAISED COPY + GRADE 2 BRAILLE
BASELINE OF TACTILE COPY 48"-60" A.F.F.

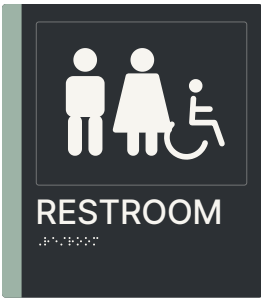


RR-1 Restroom Identification

8" W X 9" H
RAISED COPY + GRADE 2 BRAILLE, PICTOGRAMS
BASELINE OF TACTILE COPY 48"-60" A.F.F.

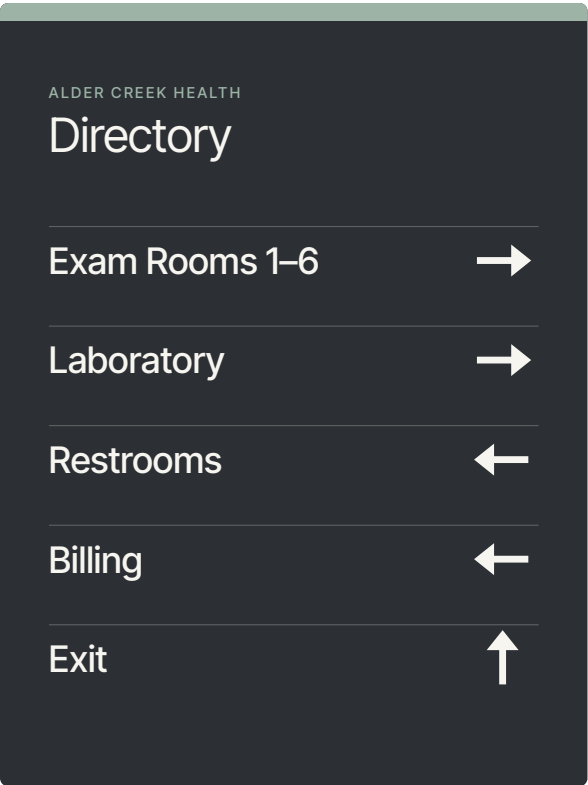

DIR-1 Wall Directory

18" W X 24" H
NO (VISUAL ONLY)
TOP OF SIGN 70" A.F.F.

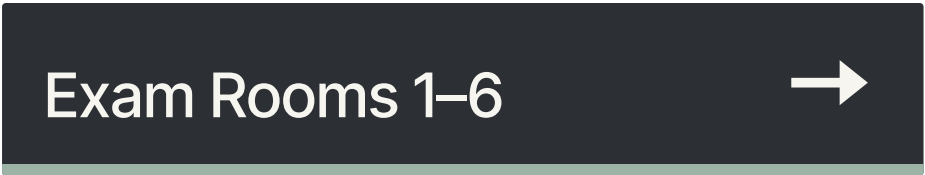

OH-1 Ceiling-Mounted Overhead

48" W X 9" H, DOUBLE-SIDED
NO (OVERHEAD)
BOTTOM OF SIGN 80" A.F.F. MIN.

MATERIALS & CONSTRUCTION

FACE	1/8" matte acrylic, painted PMS Cool Gray 11 equivalent, satin clear coat
ACCENT	Sage band, painted, 0.6" (room signs)
TACTILE COPY	1/32" raised, uppercase sans serif, 3/4" cap height, non-glare finish
BRAILLE	UEB Grade 2, domed raster dots, 3/8" below copy
INSERT	Paper insert behind 1/16" clear lens, slide-in from top (RM-2)
MOUNTING	VHB tape + silicone (room signs); concealed fasteners (DIR-1); aircraft cable (OH-1)

DESIGN INTENT

One quiet family for the whole clinic: a charcoal face that reads on light and dark walls, a sage band that ties every room sign together, and generous tactile copy sized for patients first. Directional signs share the same palette at larger scale.

1-01

NEW


Wall Directory

WAITING, EAST WALL AT CORRIDOR OPENING

LOCATION	Waiting, east wall at corridor opening
EXISTING	None
SIGN TYPE	DIR-1 · Wall Directory
MESSAGE	Directory: Exam Rooms 1-6, Laboratory, Restrooms, Billing, Exit
SIZE	18" W x 24" H
MOUNTING	Top of sign 70" A.F.F.
ATTACHMENT	Mechanically fastened, concealed
ACCESSIBILITY	No (visual only)
QUANTITY	1

VERIFY STUDS OR BLOCKING FOR CONCEALED FASTENERS BEFORE INSTALL.

KEY PLAN

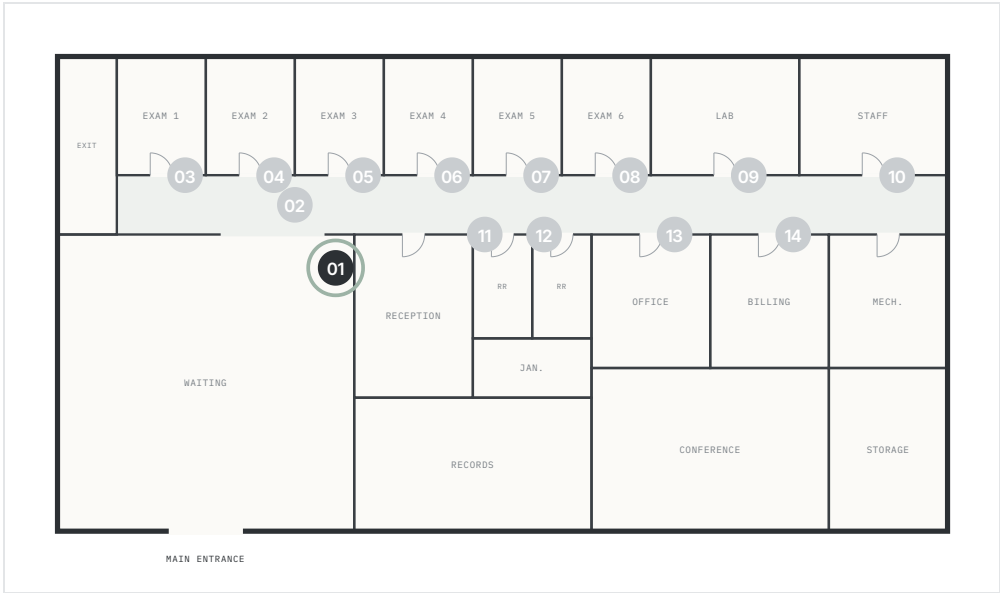


CONCEPT RENDERING · PROPOSED



EXISTING CONDITIONS · SURVEY PHOTOS



SIGN ARTWORK

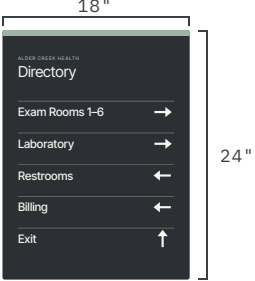

DIR-1 · SHOWN AT APPROX. 1:18

1-02

NEW


Ceiling-Mounted Overhead

MAIN CORRIDOR, 10 FT PAST WAITING OPENING

LOCATION	Main corridor, 10 ft past waiting opening
EXISTING	None
SIGN TYPE	OH-1 · Ceiling-Mounted Overhead
MESSAGE	Exam Rooms 1-6 →
SIZE	48" W x 9" H, double-sided
MOUNTING	Bottom of sign 80" A.F.F. min.
ATTACHMENT	Ceiling bracket, aircraft cable
ACCESSIBILITY	No (overhead)
QUANTITY	1

VERIFY STRUCTURE ABOVE CEILING GRID FOR CABLE ANCHORS. KEEP 80" MIN. CLEAR BELOW SIGN.

KEY PLAN

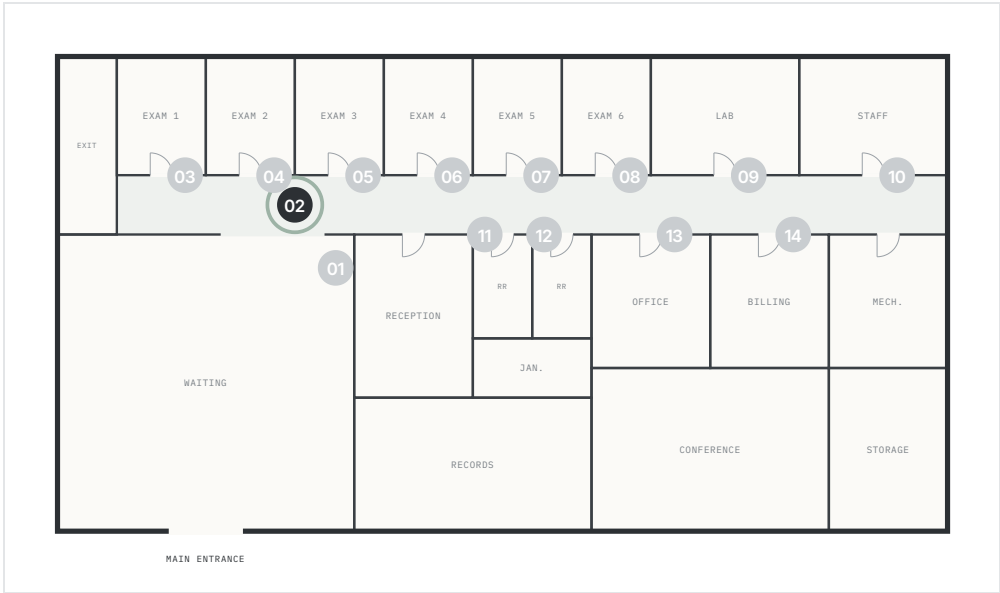


CONCEPT RENDERING · PROPOSED



EXISTING CONDITIONS · SURVEY PHOTOS



SIGN ARTWORK

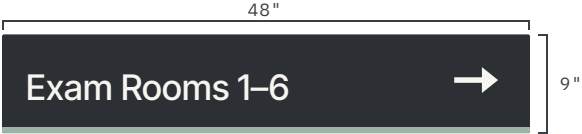

OH-1 · SHOWN AT APPROX. 1:17

1-04

NEW


Room Identification

CORRIDOR, LATCH SIDE OF EXAM 2


LOCATION	Corridor, latch side of Exam 2
EXISTING	None
SIGN TYPE	RM-1 · Room Identification
MESSAGE	EXAM 2
SIZE	8" W x 4" H
MOUNTING	Baseline of tactile copy 48"–60" A.F.F.
ATTACHMENT	VHB tape + silicone
ACCESSIBILITY	Raised copy + Grade 2 braille
QUANTITY	1

SIGN ON LATCH-SIDE WALL, 4" FROM DOOR FRAME.

KEY PLAN

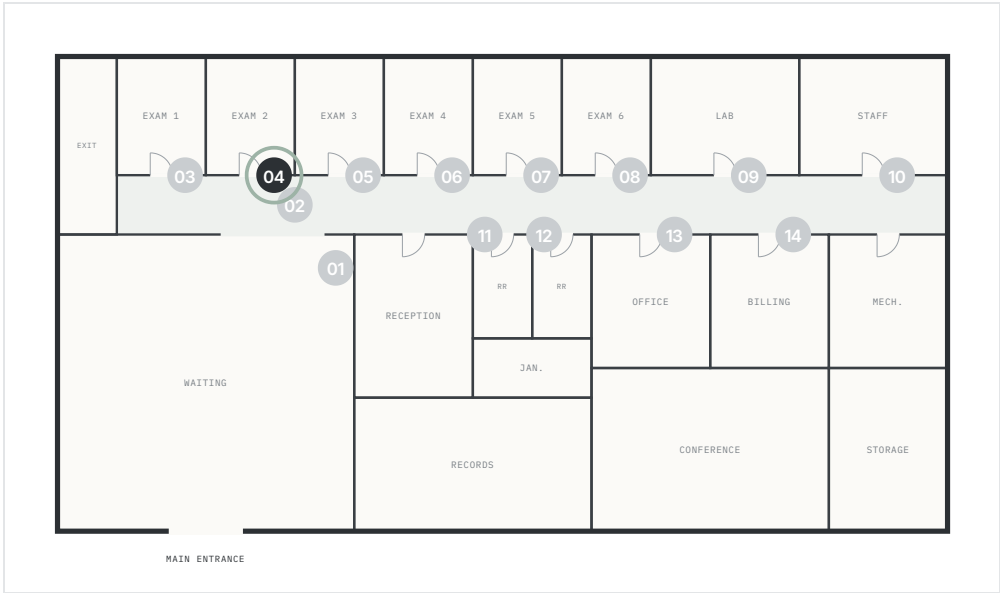


CONCEPT RENDERING · PROPOSED

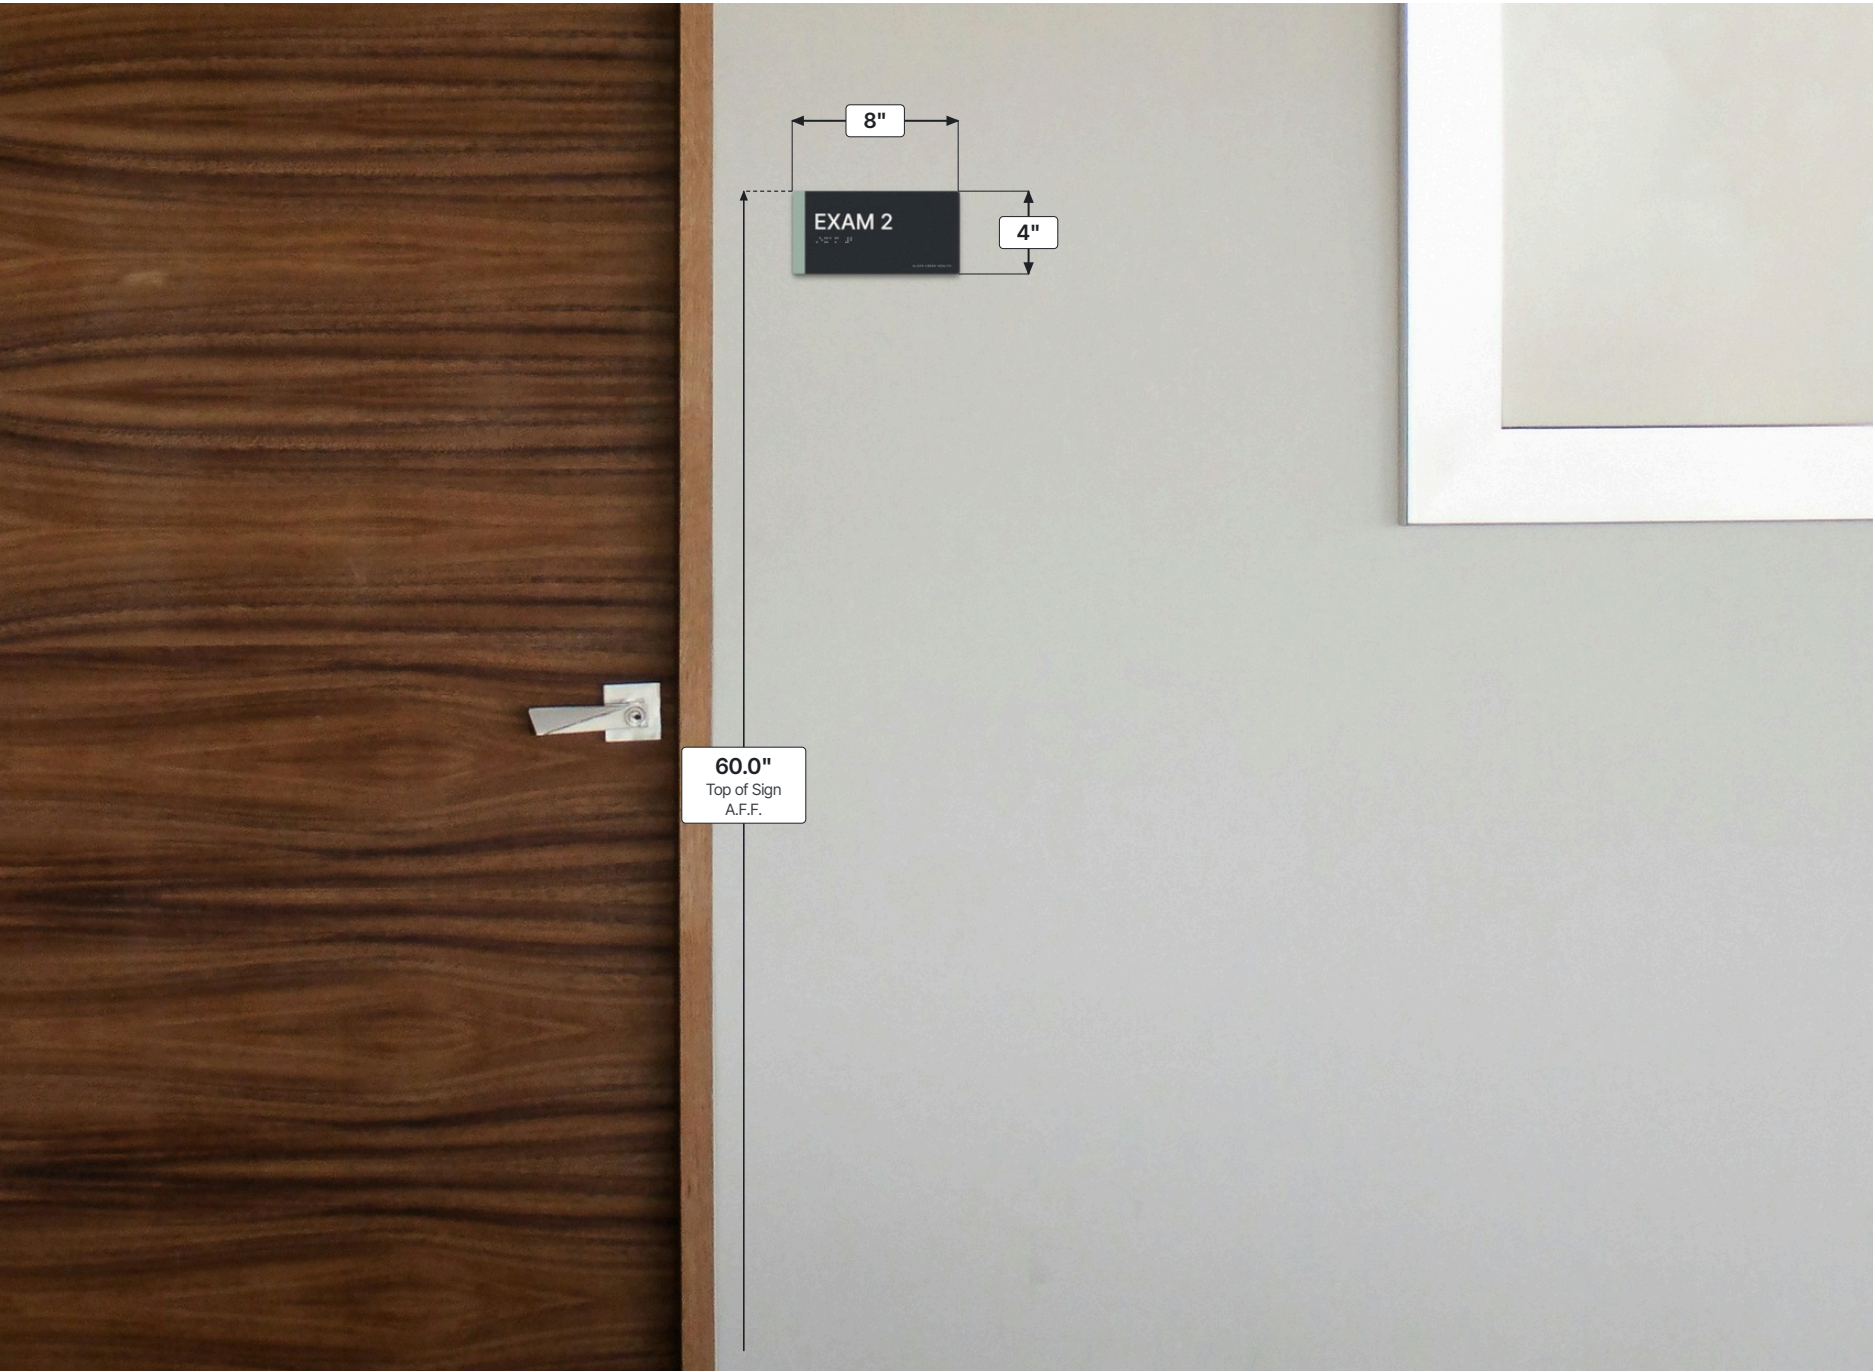

EXISTING CONDITIONS · SURVEY PHOTOS



SIGN ARTWORK

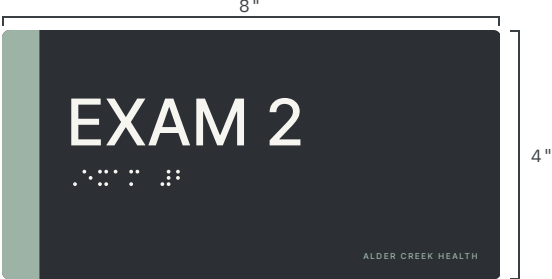

RM-1 · SHOWN AT APPROX. 1:3

1-05

REPLACE


Room Identification

CORRIDOR, LATCH SIDE OF EXAM 3

LOCATION	Corridor, latch side of Exam 3
EXISTING	Room number plate on door, 8" x 3"
SIGN TYPE	RM-1 · Room Identification
MESSAGE	EXAM 3
SIZE	8" W x 4" H
MOUNTING	Baseline of tactile copy 48"–60" A.F.F.
ATTACHMENT	VHB tape + silicone
ACCESSIBILITY	Raised copy + Grade 2 braille
QUANTITY	1

REMOVE EXISTING PLATE FROM DOOR; PATCH AS NEEDED. NEW SIGN ON LATCH-SIDE WALL.

KEY PLAN

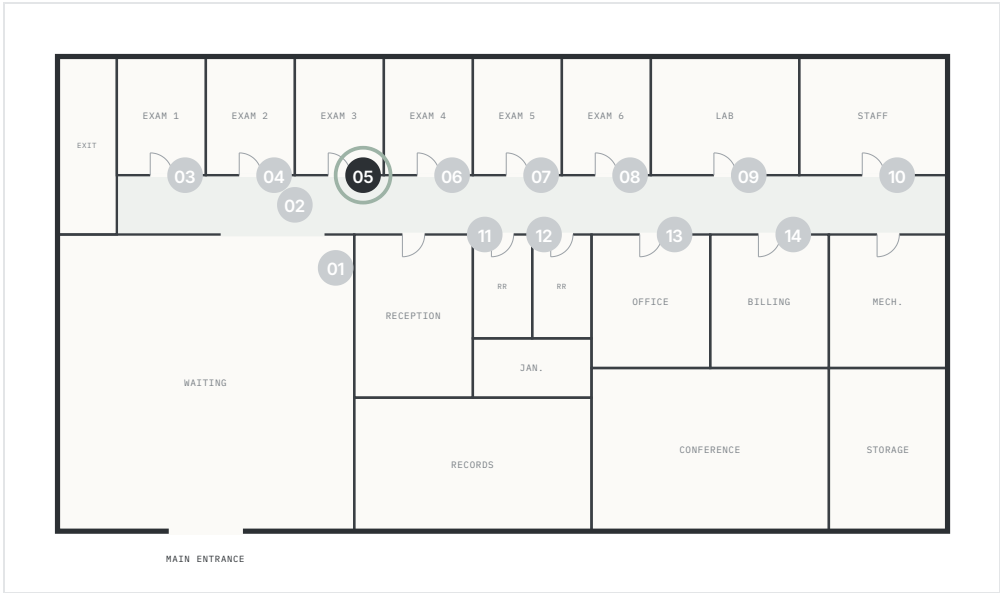


CONCEPT RENDERING · PROPOSED



EXISTING CONDITIONS · SURVEY PHOTOS



SIGN ARTWORK

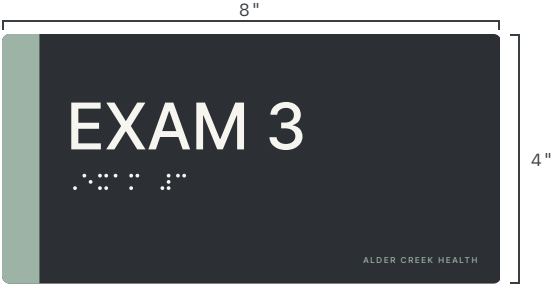

RM-1 · SHOWN AT APPROX. 1:3

1-11

REPLACE


Restroom Identification

CORRIDOR, LATCH SIDE OF RESTROOM A

LOCATION	Corridor, latch side of Restroom A
EXISTING	Pictogram decals on door, no braille
SIGN TYPE	RR-1 · Restroom Identification
MESSAGE	RESTROOM
SIZE	8" W x 9" H
MOUNTING	Baseline of tactile copy 48"–60" A.F.F.
ATTACHMENT	VHB tape + silicone
ACCESSIBILITY	Raised copy + Grade 2 braille, pictograms
QUANTITY	1

LATCH SIDE IS A GLASS PARTITION: SIGN ON HINGE-SIDE WALL, 4" FROM FRAME. REMOVE DOOR DECALS.

KEY PLAN

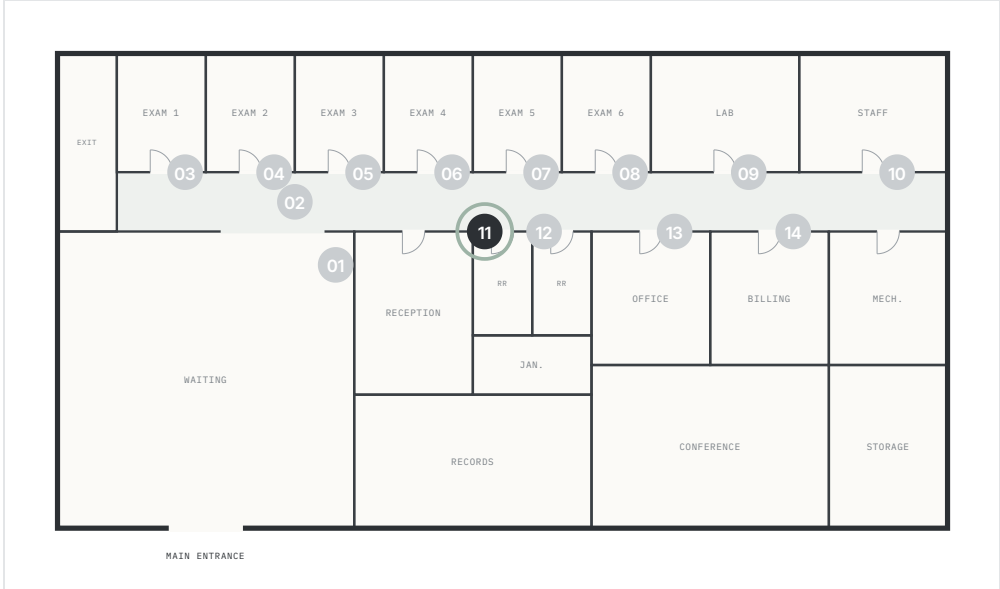

CONCEPT RENDERING · PROPOSED



EXISTING CONDITIONS · SURVEY PHOTOS



SIGN ARTWORK



RR-1 · SHOWN AT APPROX. 1:7

1-13

REPLACE


Room ID with Insert

CORRIDOR, LATCH SIDE OF OFFICE

LOCATION	Corridor, latch side of Office
EXISTING	Room number plate on door, 4" x 3"
SIGN TYPE	RM-2 · Room ID with Insert
MESSAGE	OFFICE / Dr. Elena Marsh, Medical Director
SIZE	8" W x 8" H
MOUNTING	Baseline of tactile copy 48"–60" A.F.F.
ATTACHMENT	VHB tape + silicone
ACCESSIBILITY	Raised copy + Grade 2 braille
QUANTITY	1

REMOVE EXISTING PLATE FROM DOOR. INSERT NAME AND TITLE TO BE CONFIRMED BY OWNER.

KEY PLAN

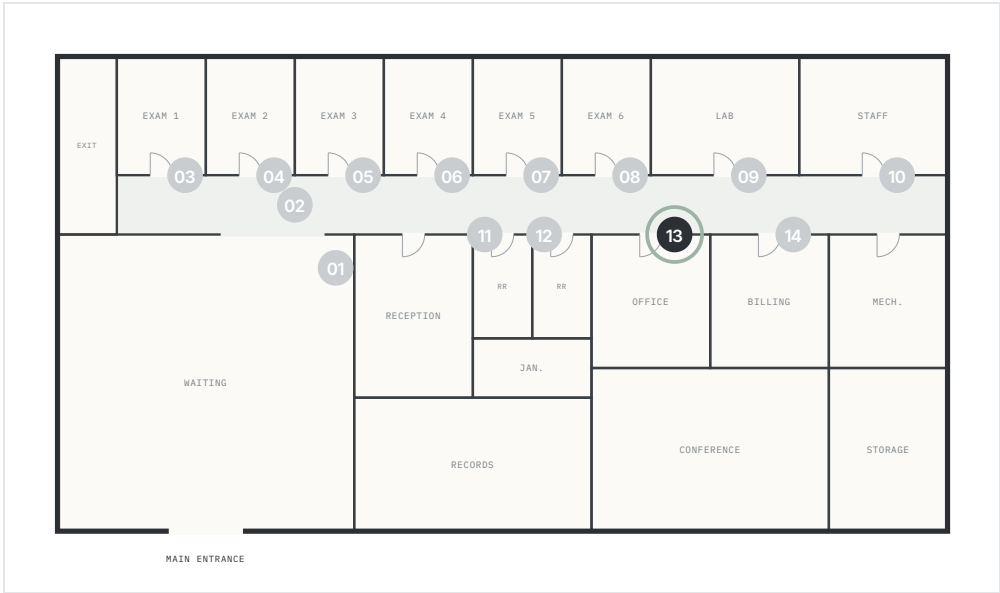


CONCEPT RENDERING · PROPOSED



EXISTING CONDITIONS · SURVEY PHOTOS



SIGN ARTWORK

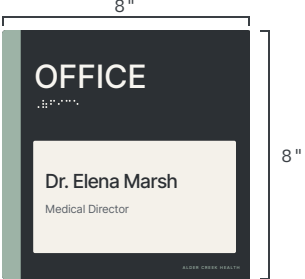

RM-2 · SHOWN AT APPROX. 1:6

MESSAGE SCHEDULE · 14 LOCATIONS

ID	TYPE	MESSAGE	LOCATION	SIZE	ACTION
1-01	DIR-1	Directory: Exam Rooms 1–6, Laboratory, Restrooms, Billing, Exit	Waiting, east wall at corridor opening	18" W x 24" H	<button>NEW</button>
1-02	OH-1	Exam Rooms 1–6 →	Main corridor, 10 ft past waiting opening	48" W x 9" H, double-sided	<button>NEW</button>
1-03	RM-1	EXAM 1	Corridor, latch side of Exam 1	8" W x 4" H	<button>NEW</button>
1-04	RM-1	EXAM 2	Corridor, latch side of Exam 2	8" W x 4" H	<button>NEW</button>
1-05	RM-1	EXAM 3	Corridor, latch side of Exam 3	8" W x 4" H	<button>REPLACE</button>
1-06	RM-1	EXAM 4	Corridor, latch side of Exam 4	8" W x 4" H	<button>REPLACE</button>
1-07	RM-1	EXAM 5	Corridor, latch side of Exam 5	8" W x 4" H	<button>REPLACE</button>
1-08	RM-1	EXAM 6	Corridor, latch side of Exam 6	8" W x 4" H	<button>REPLACE</button>
1-09	RM-1	LAB	Corridor, latch side of Lab	8" W x 4" H	<button>NEW</button>
1-10	RM-1	STAFF ONLY	Corridor, latch side of Staff	8" W x 4" H	<button>NEW</button>
1-11	RR-1	RESTROOM	Corridor, latch side of Restroom A	8" W x 9" H	<button>REPLACE</button>
1-12	RR-1	RESTROOM	Corridor, latch side of Restroom B	8" W x 9" H	<button>REPLACE</button>
1-13	RM-2	OFFICE / Dr. Elena Marsh, Medical Director	Corridor, latch side of Office	8" W x 8" H	<button>REPLACE</button>
1-14	RM-1	BILLING	Corridor, latch side of Billing	8" W x 4" H	<button>REPLACE</button>

GENERAL NOTES

- 01

Room identification signs mount on the latch side of the door, 18" min. clear floor space centered on the sign (ADA §703.4.2). Where the latch side is not available, the hinge-side wall is used and noted on the page.
- 02

Tactile copy: uppercase sans serif, raised 1/32" min., 5/8"–2" cap height; baseline 48"–60" A.F.F. Grade 2 braille 3/8" min. below the copy.
- 03

Overhead signs: 80" min. clear to bottom of sign. Verify structure above the ceiling grid before install.
- 04

Existing signs listed as Replace are removed by the installer; patch and paint the wall or door where needed.
- 05

All dimensions and locations to be field verified before fabrication. Messages and insert text to be confirmed by the owner.

NEXT STEPS

Review comments come back on this book, the pages are revised the same day, and approved pages move to production drawings, artwork at full scale and a final message schedule for fabrication.