


|             |                                                         |
|-------------|---------------------------------------------------------|
| PAINT COLOR | <b>P1</b> Dark Bronze<br>Sheen: Satin · faces + returns |
|             | Standoffs: mill finish, hidden behind letters           |
| MATERIALS   | <b>M1</b> .063" aluminum faces + 3" returns             |
|             | <b>M2</b> 3/16" clear polycarbonate backs               |
| LIGHTING    | <b>L1</b> 3000K white LED modules                       |
|             | Remote UL-listed power supply, location TBD             |
| HARDWARE    | <b>H1</b> 1 1/2" aluminum standoffs                     |
|             | Anchors per wall condition (verify in field)            |
| QUANTITY    | <b>1</b> set                                            |

Illuminated · Halo-Lit

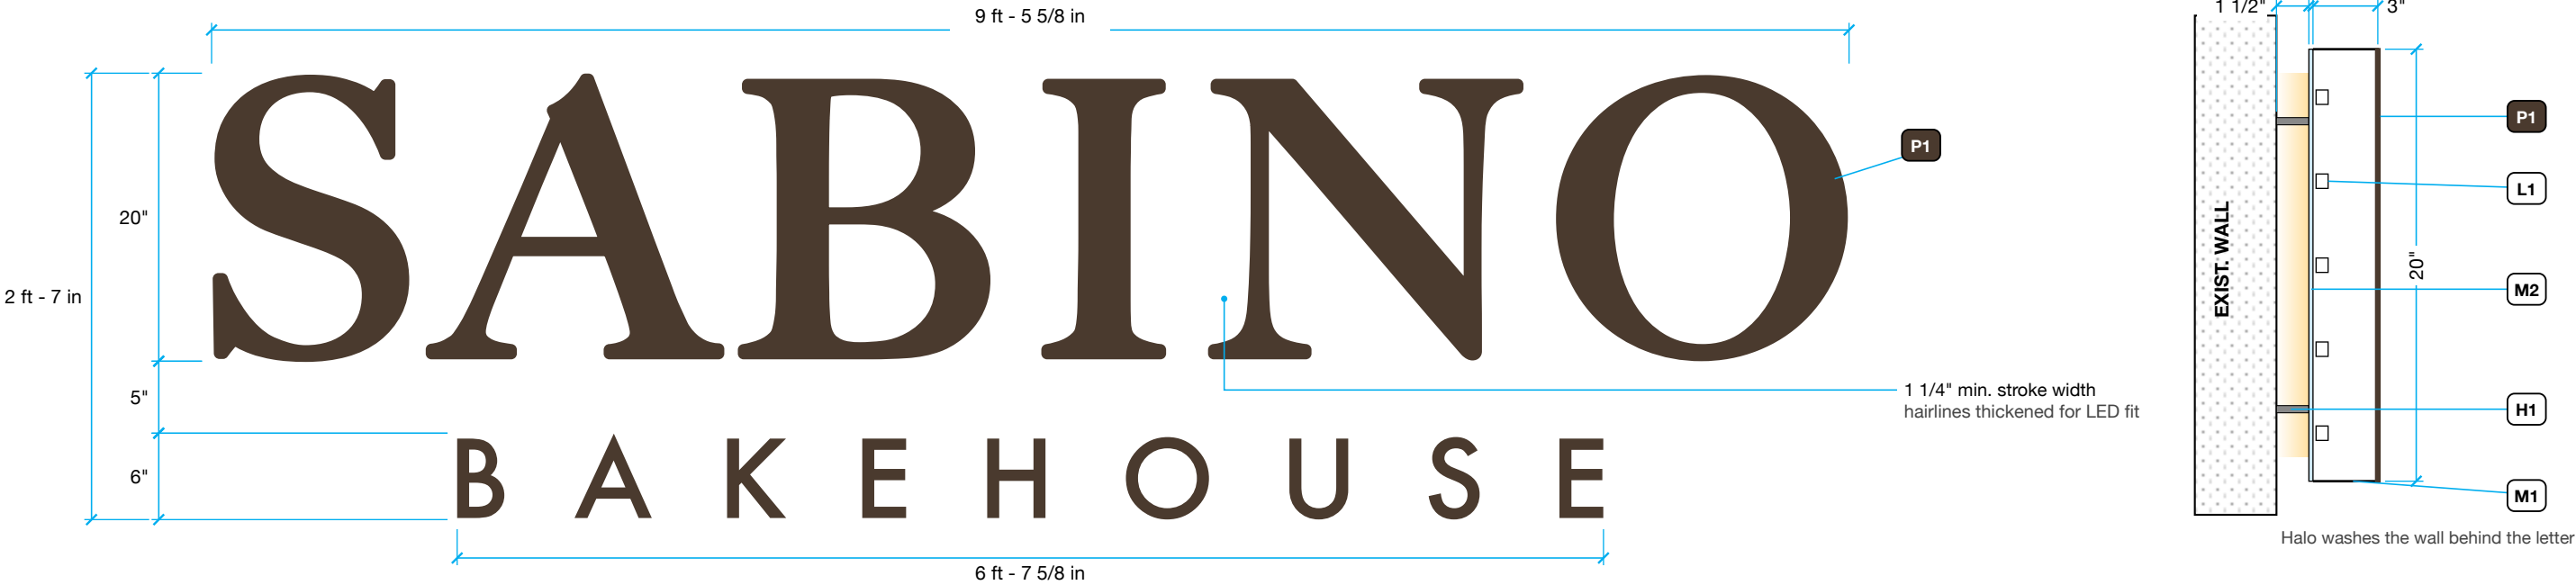

A.1 Halo-Lit Channel Letters – Dimensions  
Scale: 1" = 1'-0"

A.2 Side View – Section  
Scale: 1 1/2" = 1'-0"



A.3 Rendering by Day  
Not To Scale

- NOTES**
- Halo-lit reverse channel letters: M1 faces and 3" returns painted P1, M2 clear backs.
  - L1 3000K LEDs wash the wall behind each letter; remote power supply, location TBD on site.
  - Letters mount 1 1/2" off the wall on H1 standoffs; paper pattern with standoff locations for install.
  - Fonts: Big Caslon (SABINO), Futura Medium (BAKEHOUSE, 7/8" strokes: micro LEDs, confirm with fabricator).
  - Bottom of letters 8 ft - 7 in A.F.F. Sizes scaled from the 3 ft - 0 in x 8 ft - 0 in entry door; verify in field.

NOTE: RENDERINGS ARE FOR SCALE AND LIGHTING REFERENCE ONLY. FINAL COLORS AND FINISHES MAY VARY.




A.4 Rendering by Night  
Not To Scale

|  |   |                                   |                                 |                            |                                   |   |
|--|---|-----------------------------------|---------------------------------|----------------------------|-----------------------------------|---|
|  | <b>Sebastian Rivera</b><br>Graphic Design · Signage<br>San Antonio, TX<br>(956) 898-2556 · dsrportfolio.com | Project: Sabino Bakehouse Signage | Address: Sample storefront      | Order #: SAMPLE            | Date: 09/21/2026                  | <i>This artwork is the original work of Sebastian Rivera and is submitted for review. Sabino Bakehouse is a fictional client created as a portfolio sample; base photo via Unsplash. Sign sizes are design sizes scaled from the storefront entry door. Page 1 of 2</i> |
|  |   | Client: Sabino Bakehouse (sample) | Email: davypersonal01@gmail.com | Designer: Sebastian Rivera | <input type="checkbox"/> Approved |   |
|  |   | Contact: —                        | Phone: (956) 898-2556           | Rev: 0                     |                                   |   |

|       |   |         |                                                          |         |                                                       |          |   |     |
|-------|---|---------|----------------------------------------------------------|---------|-------------------------------------------------------|----------|---|-----|
| VINYL | <div>V1</div> <div>White cut vinyl – matte</div> <div>Applied first surface (exterior face of glass)</div> <div>Shown black on dimension drawings for clarity</div> | SURFACE | <div>S1</div> <div>Storefront display window glass</div> | INSTALL | Clean glass with isopropyl alcohol before application | QUANTITY | 2 | pcs |
|       |   |         | <div>S2</div> <div>Main entry door glass</div>           |         | Apply above 50°F; squeegee from center out            |          |   |     |


Non-Illuminated • Applied First Surface

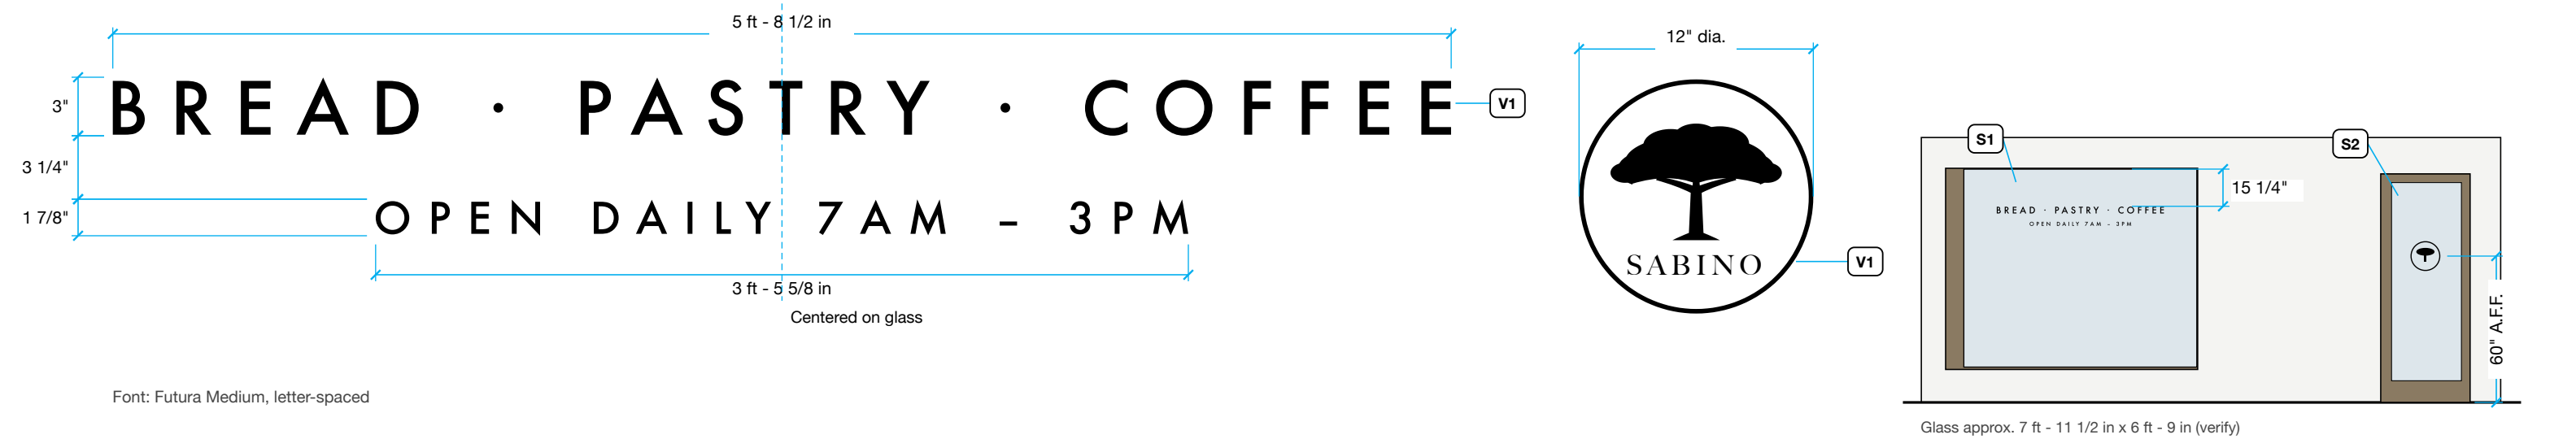

B.1 Window Vinyl – Copy Layout  
Scale: 1 1/2" = 1'-0"

C.1 Door Vinyl – Badge  
Scale: 1 1/2" = 1'-0"

B.2 Vinyl Placement – Elevation  
Scale: 3/16" = 1'-0"

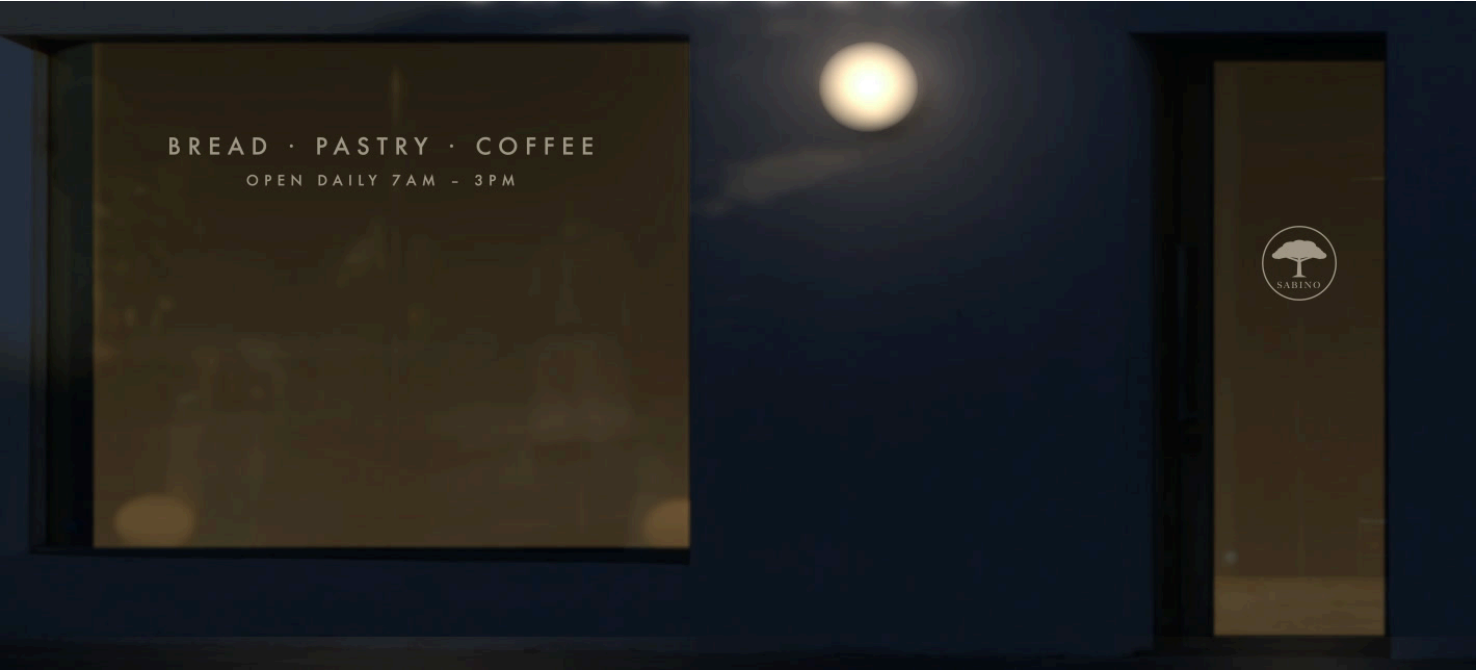

B.3 Rendering by Day – Detail  
Not To Scale

B.4 Rendering by Night – Detail  
Not To Scale

- NOTES**
- B: V1 white cut vinyl on the exterior face of the display window, centered on the glass.
  - C: 12" dia. badge on the main entry door, centered on the door glass at 60" A.F.F.
  - Copy: "BREAD · PASTRY · COFFEE" / "OPEN DAILY 7AM – 3PM". Hours to be confirmed by client.
  - Vinyl is shown black on dimension drawings for clarity; installed color is white.
  - Glass sizes scaled from photo. Verify in field before cutting.

NOTE: RENDERINGS ARE FOR SCALE AND LIGHTING REFERENCE ONLY. FINAL COLORS AND FINISHES MAY VARY.

|   |   |   |                                                                                    |                                                                          |   |
|---|---|---|------------------------------------------------------------------------------------|--------------------------------------------------------------------------|---|
| <div><div>S</div><div>R</div></div> <div><b>Sebastian Rivera</b><br/>Graphic Design · Signage<br/>San Antonio, TX<br/>(956) 898-2556 · dsrportfolio.com</div> | <div>Project: Sabino Bakehouse Signage</div> <div>Client: Sabino Bakehouse (sample)</div> <div>Contact: —</div> | <div>Address: Sample storefront</div> <div>Email: davypersonal01@gmail.com</div> <div>Phone: (956) 898-2556</div> | <div>Order #: SAMPLE</div> <div>Designer: Sebastian Rivera</div> <div>Rev: 0</div> | <div>Date: 09/21/2026</div> <div><input type="checkbox"/> Approved</div> | <div>This artwork is the original work of Sebastian Rivera and is submitted for review. Sabino Bakehouse is a fictional client created as a portfolio sample; base photo via Unsplash. Sign sizes are design sizes scaled from the storefront entry door. Page 2 of 2</div> |
|---|---|---|------------------------------------------------------------------------------------|--------------------------------------------------------------------------|---|